260

Sm. B. A-760

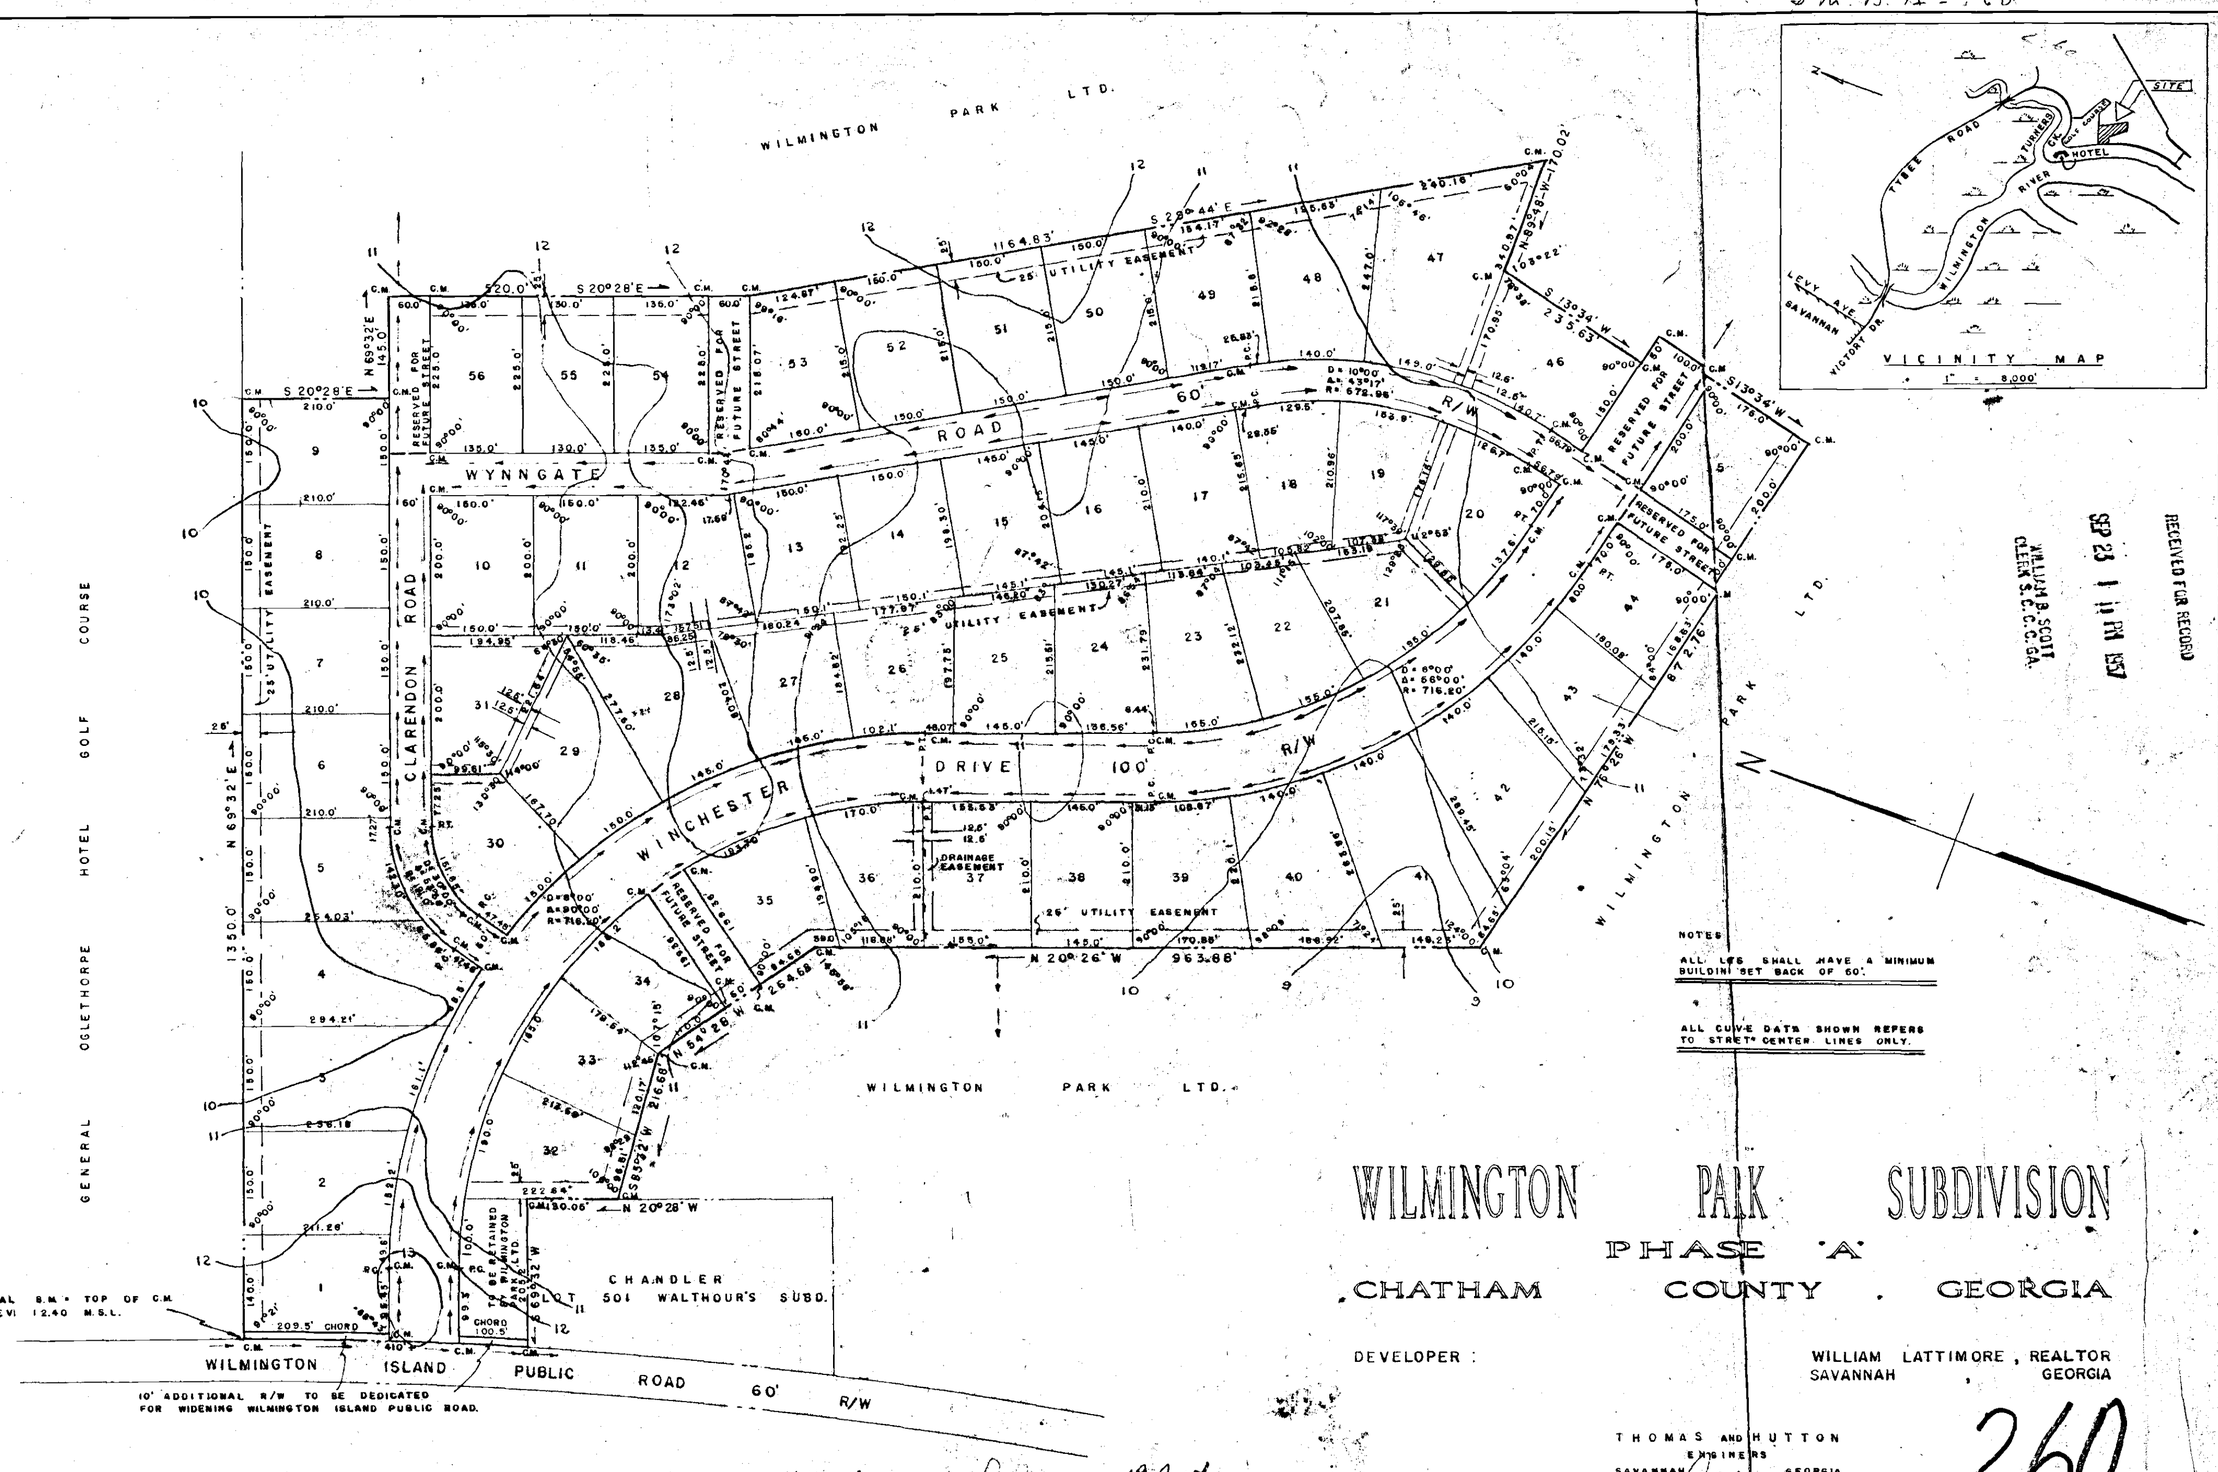

RECEIVED FOR RECORD
SEP 23 1 11 PM 1957
WILLIAM B. SCOTT
CLERK S.C.C.C.GA.

NOTES

ALL LOTS SHALL HAVE A MINIMUM BUILDING SET BACK OF 60'.

ALL CURVE DATA SHOWN REFERS TO STREET CENTER LINES ONLY.

WILMINGTON PARK SUBDIVISION

PHASE "A"

CHATHAM COUNTY, GEORGIA

DEVELOPER: WILLIAM LATTIMORE, REALTOR
SAVANNAH, GEORGIA

THOMAS AND HUTTON
ENGINEERS
SAVANNAH, GEORGIA
GEORGIA REGISTRATION NO. 2001

260

I CERTIFY THAT THIS PLAT IS CORRECT AND THE MONUMENT LOCATIONS ARE CORRECTLY SHOWN. THIS SUBDIVISION WILL DRAIN AS SHOWN

SCALE: 1" = 150' SEPTEMBER 1957 FILE: 788A

NOTE: WILMINGTON PARK SUBDIVISION PHASE "A", IS A RESUBDIVISION OF PORTIONS OF LOTS 341 THRU 348, LOT 354, LOTS 471 THRU 478, 502 THRU 508, 515 THRU 521 AND A PORTION OF THE FORMER WALTHOUR GOLF COURSE ACCORDING TO A MAP BY PERCY SUGDEN C.E., RECORDED IN MAP BOOK 2 FOLIO 39, CHATHAM COUNTY RECORDS.

CHATHAM COUNTY DOES NOT ACCEPT THE DEDICATION OF THE WAYS OR ASSUME ANY OBLIGATION WITH REFERENCE TO THEM NOR SANCTION THEIR USE AS ROADS OR STREETS BY THE PUBLIC BY APPROVING THIS PLAN. NOR DOES THE COUNTY ACCEPT RESPONSIBILITY OR ASSUME ANY OBLIGATION WITH RESPECT TO SURFACE DRAINAGE THAT IS NOT PROVIDED FOR BY DITCHES OR CANALS NOW EXISTING.

APPROVED IN OPEN COURT THIS 20th DAY OF Sept. 1957.

APPROVED BY THE METROPOLITAN PLANNING COMMISSION 19 Sept. 1957.
William Lattimore
VICE-CHAIRMAN

APPROVED BY THE CHATHAM COUNTY SANITARY ENGINEER 12 Sept. 1957.
Mark R. Harrison

APPROVED BY THE CHATHAM COUNTY ENGINEER 19 Sept 1957.
Joseph P. Logan